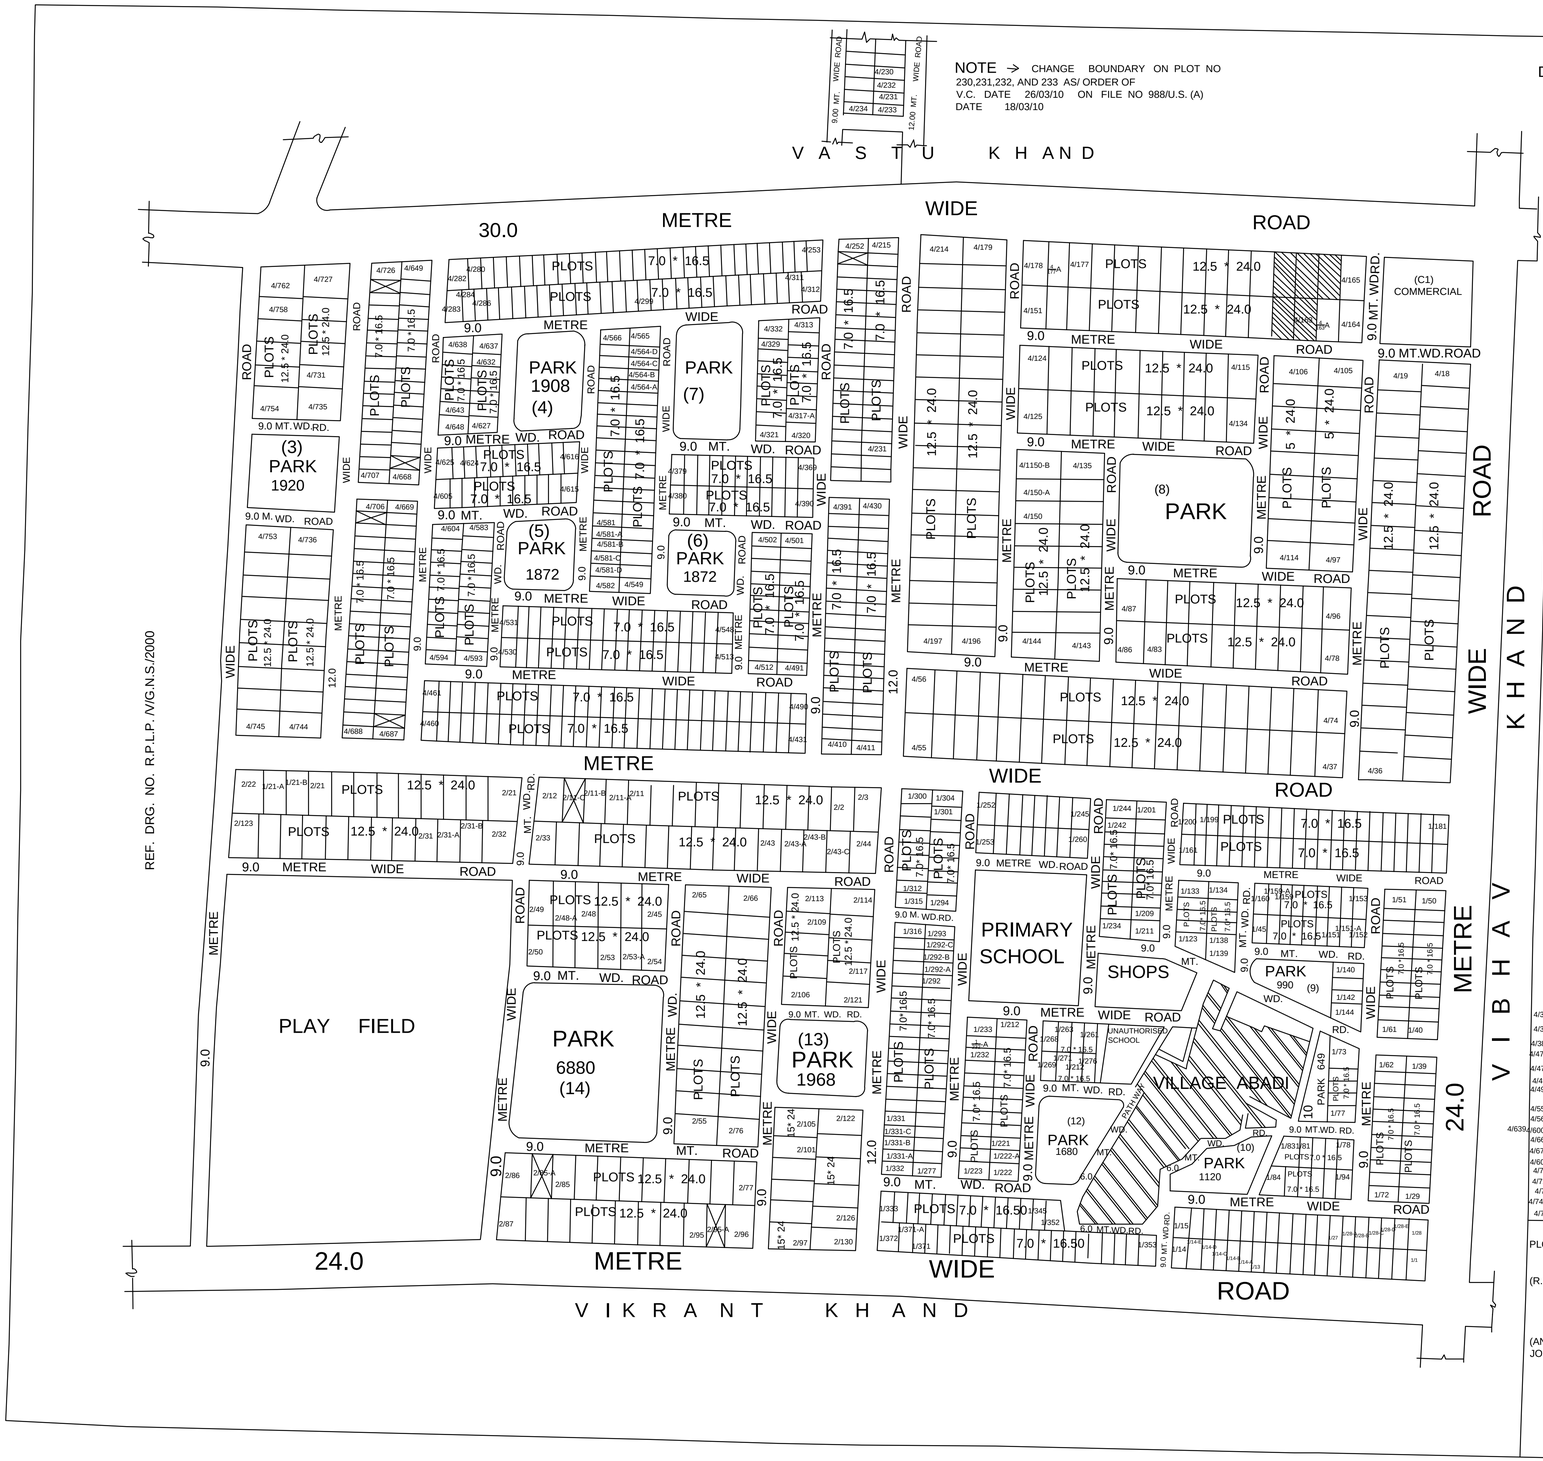

DETAIL OF REGISTERED PLOTS

PLOT NO.	AREA (INM²)	LENGHT L1	LENGHT L2	BREADTH B1	BREADTH B2
1/1	160.875	16.50	16.50	9.50	10.00
1/4 1/6 1/7 1/81/31/51/10	115.50	16.50	16.50	7.00	7.00
1/1	123.75	16.50	16.50	7.00	8.00
1/15	140.25	16.50	16.50	9.00	8.00
1/16 1/17 1/18 1/23 1/21 1/24 1/27 1/1A 1/30 1/B	115.00	16.50	16.50	7.00	7.00
1/31 1/34 1/35 1/32 1/33	115.50	16.50	16.50	8.50	7.00
1/39	150.56	16.50	16.50		8.50
1/40	179.44	16.50	16.50	10.75	11.00
1/31 1/31 1/31 1/31 1/31 1/31 1/31 1/31 1/60 1/62 1/63 1/64 1/65 1/79 1/74 1/68 1/69 1/70 1/71	115.50	16.50	16.50	7.00	7.00
1/77	115.50	16.50	16.50	7.00	7.00
1/86 1/125 1/137	156.74	16.50	16.50	9.50	9.50
1/133	115.50	16.50	16.50	7.00	7.00
1/136 1/156 1/157 1/158 1/159	160.875	16.50	16.50	9.75	9.75
1/140	115.50	16.50	16.50	7.00	7.00
1/144 1/146 1/148 1/149 1/151 1/155 1/163 1/164	148.00	16.50	16.50	9.00	7.00
1/165 1/170 1/176 1/177 1/178 1/179 1/192	115.50	16.50	16.50	7.00	7.00
1/180 1/271 1/200 1/197 1/185 1/193 1/195 1/196	115.50	16.50	16.50	7.00	7.00
1/183 1/187 1/198 1/204 1/203 1/218 1/224	123.75	16.50	16.50	7.50	7.00
1/204 1/205 1/209 1/217 1/221 1/221-A	115.50	16.50	16.50	7.00	7.00
1/222	115.50	16.50	16.50	7.00	7.00
1/223	162.95	16.50	16.50	10.00	9.75
1/225 1/245 1/252 1/230 1/232 1/241 1/247 1/249	165.00	16.50	16.50	10.00	10.00
1/233	156.75	16.50	16.50	9.25	9.25
1/246 1/250 1/254 1/255 1/257	115.55	16.50	16.50	7.00	7.00
1/261 1/262 1/278 1/280 1/283 1/284	165.00	16.50	16.50	10.00	10.00
1/286 1/287 1/288 1/289 1/290 1/292 1/296	115.50	16.50	16.50	7.00	7.00
1/294	115.50	16.50	16.50	7.00	7.00
1/299 1/300 1/301 1/306 1/307 1/309	136.125	16.50	16.50	8.25	8.25
1/304	115.50	16.50	16.50	7.00	7.00
1/305	136.125	16.50	16.50	8.25	8.25
1/310 1/311 1/317 1/318 1/320 1/321 1/322	127.875	16.50	16.50	7.75	7.25
1/324 1/326 1/327 1/329 1/331-A	115.50	16.50	16.50	7.00	7.00
1/333	115.50	16.50	16.50	7.00	7.00
1/334 1/336 1/339 1/340 1/341	127.875	16.50	16.50	7.25	7.25
1/342 1/364 1/361 1/366 1/369	115.50	16.50	16.50	7.00	7.00
1/355 1/356 1/357 1/63 1/367 1/1A	115.50	16.50	16.50	7.00	7.00
1/372	115.50	16.50	16.50	7.00	7.00
2/1	189.74	16.50	16.50	11.50	11.50
2/1 2/1 2/1 2/12/12/1 2/1 2/1	324.00	24.00	24.00	13.50	13.50
2/1	300.00	24.00	24.00	12.50	12.50
2/1	324.00	24.00	24.00	13.50	13.50
2/1-A 2/1 2/1 2/12/12/1-A	426.00	24.00	24.00	18.00	17.50
2/22	300.00	24.00	24.00	12.50	12.50
	304.00	24.00	24.00	16.00	16.00
	300.00	24.00	24.00	16.50	17.50
		24.00	24.00	12.50	12.50
	330.00	24.00	24.00	13.75	13.75
	300.00	24.00	24.00	12.50	12.50
	384.00	24.00	24.00	16.00	16.00
	300.00	24.00	24.00	12.50	12.50
	300.00	24.00	24.00	12.50	12.50
	324.00	24.00	24.00	13.25	13.75
	300.00	24.00	24.00	11.50	12.50
	336.00	24.00	24.00	13.00	13.50
	300.00	24.00	24.00	12.50	12.50
	330.00	24.00	24.00	13.75	13.75
	300.00	24.00	24.00	12.50	12.50
	331.13	24.25	24.38	15.60	15.75
	307.50	24.55	24.65	12.50	12.50
	308.75	24.65	24.75	12.50	12.50
	313.125	25.00	25.10	12.50	12.50
	314.375	25.10	25.20	12.50	12.50
	315.625	25.20	25.30	12.50	12.50
	302.812	24.20	24.25	12.50	12.50
	330.75	26.50	26.60	12.50	12.50
	317.37	26.65	26.75	12.50	12.50
	360.00	24.00	24.00	15.00	15.00
	273.00	24.00	24.00	11.25	11.25
	348.00	24.00	24.00	14.50	14.50
	115.50	24.00	24.00	12.50	12.50
	300.00	24.00	24.00	12.50	12.50
	360.00	24.00	24.00	15.00	15.00
	300.00	24.00	24.00	12.50	12.50
	360.00	24.00	24.00	15.00	15.00
	354.00	24.00	24.00	14.75	14.75
	360.00	24.00	24.00	15.00	15.00
	300.00	24.00	24.00	12.50	12.50
	336.00	24.00	24.00	14.00	14.00
	300.00	24.00	24.00	12.50	12.50
	300.00	24.00	24.00	12.50	12.50
	300.00	24.00	24.00	12.50	12.50
	360.00	24.00	24.00	15.00	15.00
	300.00	24.00	24.00	12.50	12.50
	300.00	24.00	24.00	15.00	15.00
	115.50	16.50	16.50	7.00	7.00
	132.00	16.50	16.50	8.00	8.00
	115.50	16.50	16.50	7.00	7.00
	123.75	16.50	16.50	7.50	7.50
	115.50	16.50	16.50	7.00	7.00
	115.50	16.50	16.50	7.00	7.00
	165.00	16.50	16.50	10.00	10.00
	115.50	16.50	16.50	7.00	7.00
	115.50	16.50	16.50	7.00	7.00
	132.00	16.50	16.50	8.00	8.00
	115.50	16.50	16.50	7.00	7.00
	115.50	16.50	16.50	7.00	7.00
	123.75	16.50	16.50	7.50	7.50
	115.50	16.50	16.50	7.00	7.00
	115.50	16.50	16.50	7.00	7.00
	115.50	16.50	16.50	7.00	7.00
	127.87	16.50	16.50	7.25	7.25
	115.50	16.50	16.50	7.00	7.00
	109.25	16.50	16.50	6.60	6.60
	165.75	16.50	16.50	10.00	10.00
	115.50	16.50	16.50	7.00	7.00
	115.50	16.50	16.50	7.00	7.00
	128.70	16.50	16.50	7.80	7.80
	300.00	24.00	24.00	12.50	12.50
	420.00	24.00	24.00	18.00	17.00
	336.00	24.00	24.00	13.75	14.25
	300.00	24.00	24.00	12.50	12.50
	352.20				

4/316 4/319-A
4/379
4/381 4/389 4/435 4/440 4/450
4/470 4/470 4/461 4/462 4/468
4/470 4/475 4/486 4/488 4/493
4/490
4/494
4/552 4/564-B
4/566
4/639 4/600
4/668
4/671 4/675 4/676
4/603 4/696 4/700 4/701
4/722 4/728 4/737 4/738
4/727
4/736
4/740 4/742 4/743 4/747 4/757
4/753

PLOT REGISTERED TILL DATE VERIFIED

(R.S. VERMA) (G.S. SRIVASTAVA)
(PROPERTY CLERK

(ANITA SRIVASTAVA)
JOINT SECRETARY

EXECUTION PLAN OF VIJYANT KHAND GOMTI NAGAR SCHEME, LUCKNOW:

DETAIL OF PLOTS:-

S.N.	TYPE	SIZE	SET BACK F	SET BACK R	SET BACK S	AREA (IN M²)	NO.
	PLOTS	12.50M. * 24.0 M.	4.7	3.0	9.8	300.00	378
	PLOTS	7.0M. * 16.5 M.	3.0	3.0	–	115.50	800
							1178

MISSING PLOTS:-

7.8 M. * 16.50 M. :- 1/82, 1/89 TO 1/93, 1/195 TO 1/122
1/127 TO 1/132, 1/143 TO 1/210, 1/243, 1/264 TO 1/267
1/272 TO 1/275, 1/302, 1/303,
1/364 TO 1/351, 4/281 TO 4/311,
4/329 TO 4/331, 4/ 333TO 4/368, 4/367 TO
4/636, 4/644 TO 4/647, 4/665 TO 4/667
4/723 TO 4/725,

12.50 M. * 24.0 M. :- 2/102 TO 2/104, 2/ 110 TO 2/112,
2/118 TO 2/120, 2/ 127 TO 2/129,
4/84 TO 4/85, 4/ 732 TO 4/734, 4/759 TO
4/761,

ADDITIONAL PLOTS :-

7.0 M. * 6.90 M. :-

12.50 M. * 24.0 M. :-

NOTES:-

1. MAPS APPROVED AS INFORMED BY E-E BHAWAN VIDE LETTER NO. 760/3 DATE- 29-11-02

2. THIS ELECTRICAL PLAN IS PREPARED ONLY FOR
3. NUMBERS OF ADDITIONAL PLOTS EXECUTION PLAN ARE MAINTEND PLAN, FOR OTHER ADDITIONAL PLOTS

1400 TO 1992

S.N	DATE	REVISION
1.	26-9-05	CHANGE IN MISSING PLOTS NO-IN PLACE OF 4/311 PLOT NO. 4/285 IS MISSING AND PLOT NO 4/311 IS NOW EXISING PARTICULARS

DATE : SEP. 2002

DRG. NO. EXEC PLAN/VUYANT/G.N./2002

CHECKED BY:

N

SCALE - 1:1000

LUCKNOW DEVELOPMENT AUTHORITY

EXECUTION TEAM APPROVAL COMMITEE

S.N. MISHRA
J.E.

G.S. GOYAL
C.T.P.

DEEPAK KUMAR SAXENA

PHULLAN RAI
A.E.

V.K. GUPTA
C.T.C.P.

V.N. SINGH
E.E.

DIWAKAR TRIPATHI
V.C.